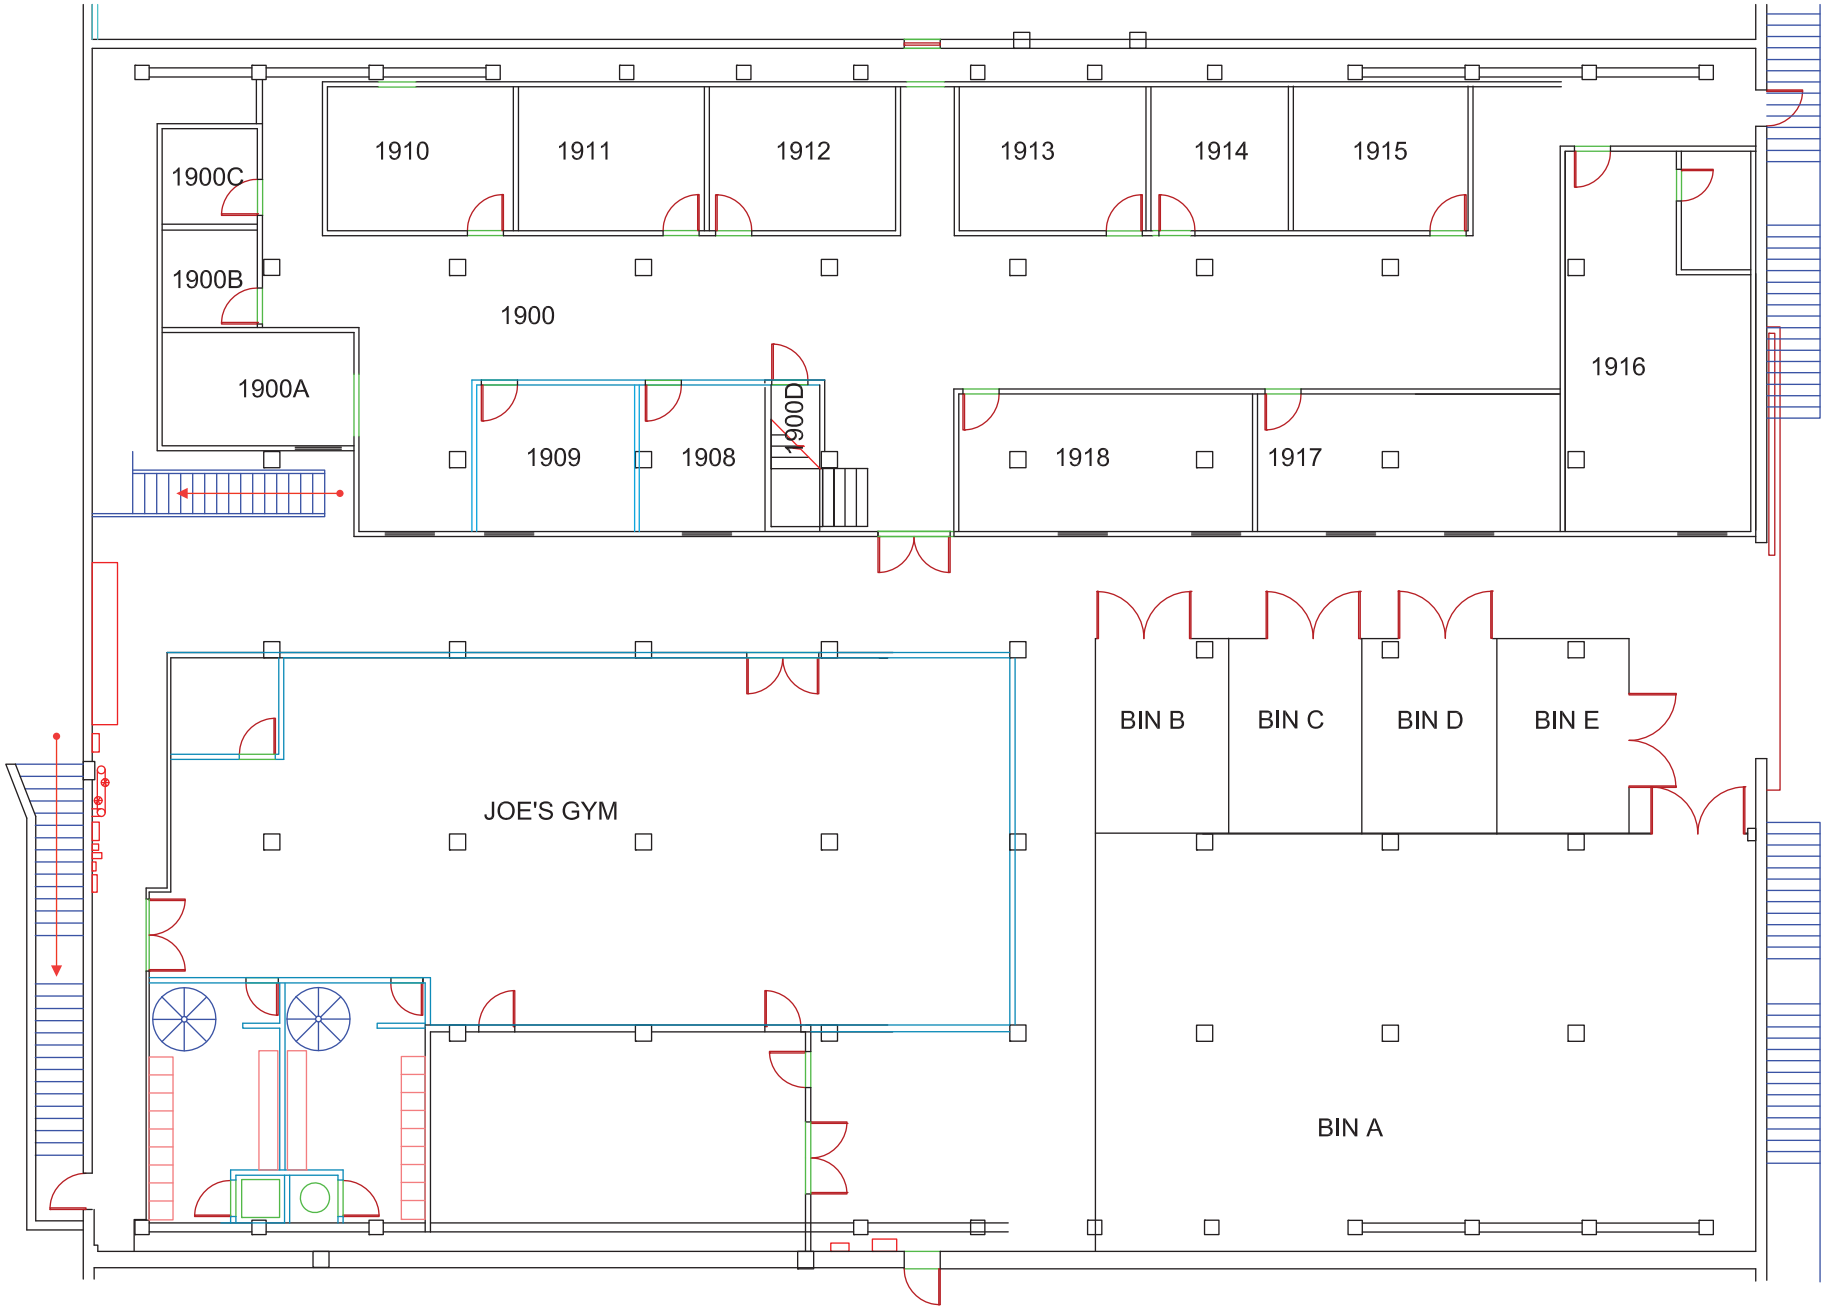

STAGE 19 BASEMENT - 1ST FLOOR
SCALE OF PDF @100%: 1/16" = 1'